


MODERN COMFORT IN A HOLY CITY

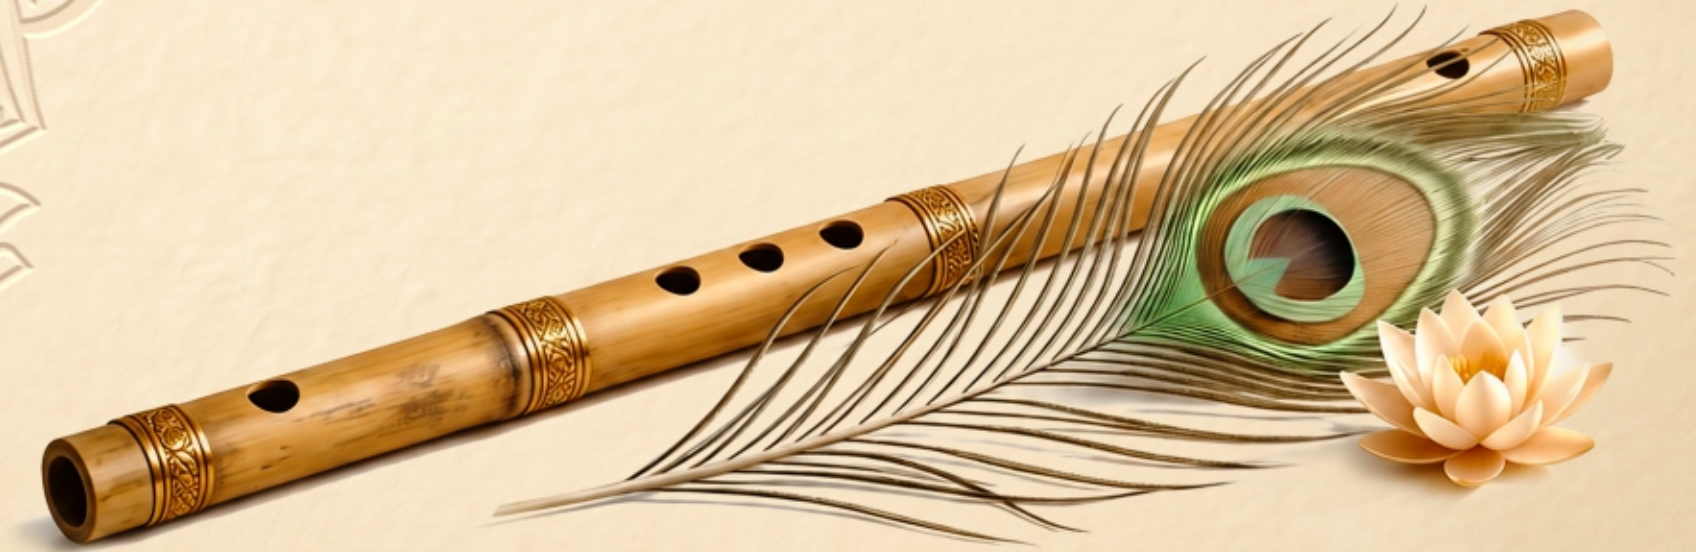

SHRI VRINDA
Aaradhya
BARSANA



7351 999 777

Site : Barsana, Mathura (U.P.)

Regd Off : Om Paradise,
Masani Link Road, Mathura


[http://www | shrivrinda.com](http://www.shrivrinda.com)

This brochure is conceptual and not a legal offer and only gives a bird's eye view of the project. The contents in this brochure, including the buildings, elevations, area, designs, layouts, specifications etc. are tentative and are merely indicative in nature and are subject to variations and modifications by Architect or the components authorities, statutory or otherwise.



Nestled amidst the sacred surroundings of Barsana, Shri Vrinda Aaradhya presents a lifestyle where spirituality, elegance, and peaceful living come together in perfect harmony. Inspired by the timeless essence of Braj Bhoomi, the community offers an atmosphere enriched with serenity, natural beauty, and refined comfort.

Carefully envisioned for modern families, Aaradhya blends graceful architecture, landscaped surroundings, and thoughtful spaces to create an experience that feels calm, meaningful, and elevated. Every corner reflects warmth, positivity, and a sense of belonging inspired by the divine energy of this sacred destination.

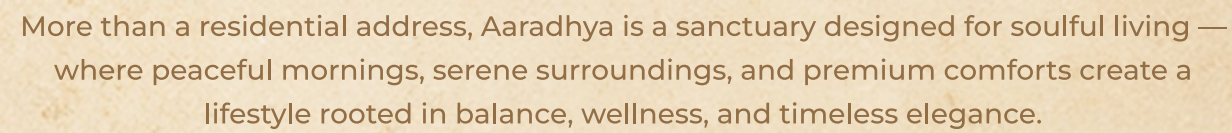

Here, mornings awaken with divine positivity, evenings embrace serenity and life flows with the eternal blessings of Radha Rani.



SHRI VRINDA
Aaradhya
BARSANA





A LIFESTYLE INSPIRED BY SERENITY

Step into an environment where comfort meets calmness and every detail reflects refined living. Shri Vrinda Aaradhya has been thoughtfully planned to create a peaceful residential experience surrounded by greenery, openness, and architectural elegance.

Beautifully designed residences, landscaped pathways, and tranquil surroundings come together to offer an atmosphere that feels warm, graceful, and deeply refreshing. Every space encourages relaxation, connection, and mindful living for families seeking a balanced lifestyle.

From contemporary comforts to serene open spaces, Aaradhya presents an elevated way of life where modern convenience blends effortlessly with the timeless charm of Barsana





A SACRED ADDRESS OF ELEGANT LIVING



SHRI VRINDA **Aaradhya** BARSANA

Shri Vrinda Aaradhya offers a refined living experience thoughtfully crafted for those who appreciate sophistication, comfort, and peaceful surroundings. Surrounded by lush greenery and inspired by timeless architecture, the community reflects grace in every detail.

Elegant residences, premium lifestyle features, and beautifully curated spaces create an atmosphere designed for relaxation, wellness, and meaningful everyday experiences. Every element has been planned to enhance comfort while maintaining a deep connection with nature and serenity.

With its harmonious blend of modern living and spiritual calmness, Aaradhya creates a destination where life feels balanced, fulfilling, and beautifully elevated.



FIRE
SAFETY



WELL DESIGNED
ENTRANCE FOYER



CCTV
CAMERA



ALLOTTED
PARKING



DROP OFF
ZONE



A LIFESTYLE INSPIRED BY SERENITY

The grand arrival experience at Shri Vrinda Aaradhya welcomes residents into a world of elegance, tranquility, and thoughtfully planned living. Wide internal roads, landscaped boulevards, and beautifully designed surroundings create an entrance that feels premium, graceful, and inviting.





LIFESTYLE & WELLNESS EXPERIENCE

WHERE LUXURY MEETS PEACEFUL LIVING



At Shri Vrinda Aaradhya, wellness is thoughtfully integrated into the rhythm of everyday life. Inspired by nature and spiritual tranquility, the community is designed to create a harmonious environment where residents can experience comfort, positivity, and relaxation.

Open green landscapes, leisure spaces, wellness zones, and elegant surroundings encourage a balanced lifestyle enriched with peace and togetherness. Every pathway, amenity, and gathering space has been crafted to inspire healthier living and meaningful moments.

Combining modern comforts with serene surroundings, Aaradhya offers an elevated lifestyle experience where families can reconnect with nature, embrace calmness, and enjoy life with complete ease.



- Grand Landscaped Entrance Boulevard
- Luxury Clubhouse & Wellness Lounge
- Yoga & Meditation Garden
- Senior Leisure Court
- Kids Adventure Play Garden
- Jogging & Cycling Track
- Premium Sports & Activity Arena
- Beautifully Landscaped Green Spaces
- Temple & Spiritual Reflection Zone
- 24x7 Smart Security & Gated Living
- Private Villa Parking
- Elegant Internal Roads & Pathways
- Power Back-up.



LANDSCAPE GARDEN



SENIOR CITIZEN AREA



CHILDREN PLAY AREA



INDOOR GAMES



TEMPLE



ROOF TOP ENTERTAINMENT AREA



LANDSCAPED OUT DOOR WITH WATER BODIES

LIVE FULLY  LIVE BEAUTIFULLY



OUTDOOR
AMENITIES

- Swimming Pool in Two Tiers
- Sitting Area & Tree Line Boulevard
- Rain Water Harvesting System
- Tensile for Garden
- Ample parking space
- 24*7 Security and CCTV
- Landscaped Open Green Area



INDOOR
AMENITIES

- Spacious Villa Design
- Semi Modular Kitchen with Chimney and Stove
- Provision for Split AC and Outer Unit with all Electrical fitting and installed
- Double Height Elevation Villa with Luxury Feel



RECREATIONAL
AMENITIES

- Open Gym Area
- Yoga & Meditation Garden
- Sitting Area
- Jogging Tracks
- Temple
- Swimming Pool



KIDS ZONE
AMENITIES

- Separate Play Area for Children
- Kids Splash Pool
- Play Area free from Vehicular Movement
- Swings & Sandpit for kids
- Outdoor Sports Area

SHRI VRINDA
Aaradhya
BARSANA 






CURATED FOR PEACE ...
CRAFTED FOR LUXURY





TOWNSHIP LAYOUT


SHRI VRINDA
Aaradhya
BARSANA

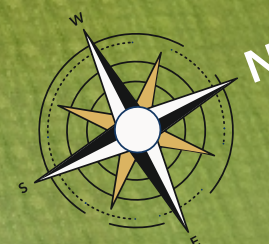



CURATED FOR PEACE ...
CRAFTED FOR LUXURY

SHRI VRINDA
Aaradhya
BARSANA

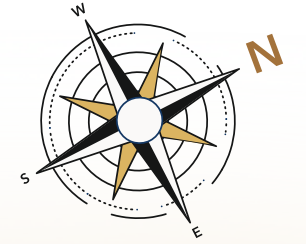

POCKET - A

POCKET - 1

POCKET - 2



POCKET - B

POCKET - C

POCKET - 3



INDIVIDUAL PLAN




⌄⌄⌄ GROUND FLOOR PLAN
Plot Area 140 SQ.YD.




⌄⌄⌄ FIRST FLOOR PLAN
Plot Area 140 SQ.YD.

VILLA
TYPE 1

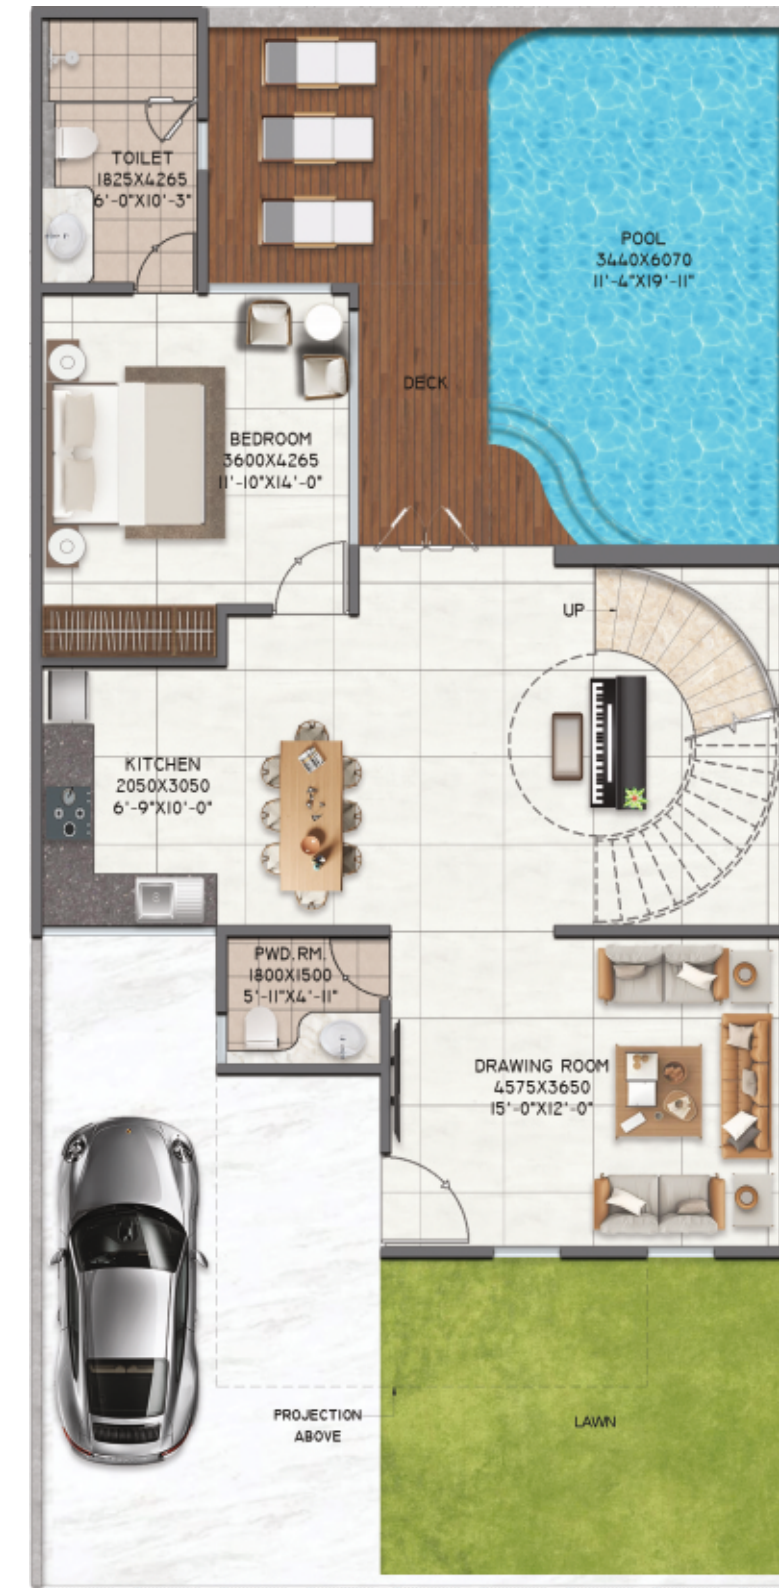

⌄⌄⌄ GROUND FLOOR PLAN
Plot Area 200 SQ.YD.

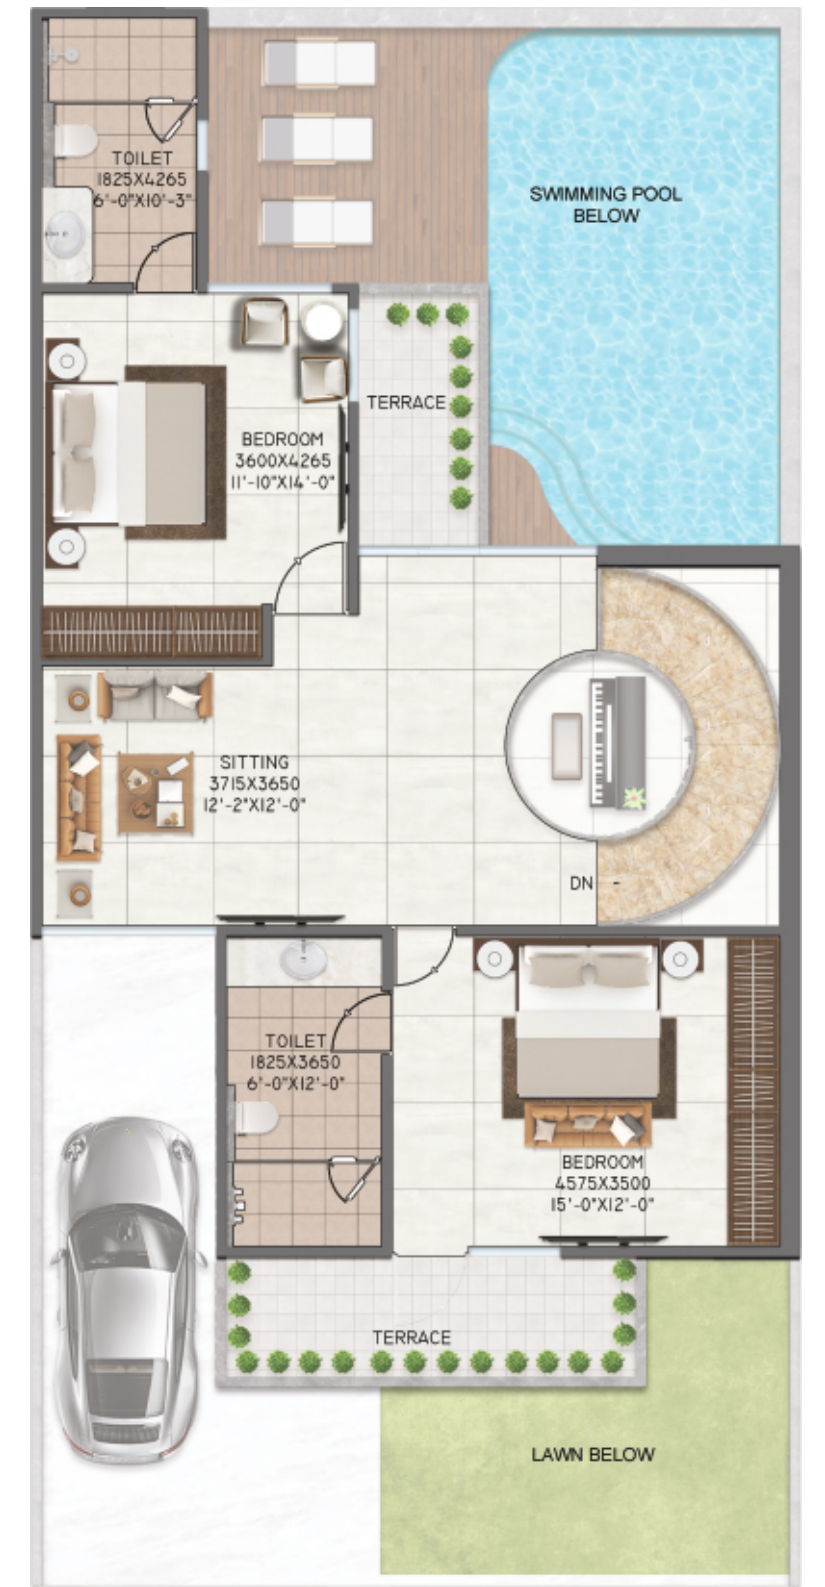

⌄⌄⌄ FIRST FLOOR PLAN
Plot Area 200 SQ.YD.

VILLA
TYPE 2

SPECIFICATIONS

CRAFTED FOR ELEVATED LIVING

FLOORING

Drawing	Premium Tiles
Dining	Premium Tiles
Kitchen	Premium Tiles
All Bedrooms	Premium Tiles
Toilets	Premium Tiles
Serveant Toilets	Premium Tiles

ELECTRICAL FITTINGS

Exhaust Fans	Kitchen & Toilets
Light Fixtures	Premium Lights
AC	Conduits in all Rooms
External	Adequate Lighting in Common Areas

DOORS WINDOWS

External	Main Gate flush door wooden Veneer
Internal	Designer flush doors

ELECTRICAL FITTINGS

Exhaust Fans	Kitchen & Toilets
Light Fixtures	Premium Lights
AC	Conduits in all Rooms
External	Adequate Lighting in Common Areas

POP WORK

Internal	Good Quality Designer False Ceiling In All Rooms And Drawing Dining
----------	---

WIRING SWITCHES

Wiring	Fire resistant copper wiring in concealed PVC conduits
Switches	Modular switches & sockets in adequate numbers
TV Points	In all Rooms
Tel. Points	In all Rooms

SANITARY WORK

Internal Piping	Corrosion free CPVC Pipes & Filings
Fittings	All Taps And Fittings of Reputed Brands in C.P., Wash Basins, Wall Mounted W/C of Reputed Brands in appropriate shades

KITCHEN

Counter	Kitchen Counter with Stainless Steel Sink and Chimney with Exhaust Pipe
Wood Work	Semi Modular Cabinet

WALL FINISH

External	Most modern & elegant permanent finish with high-quality texture paint
Internal	All internal walls of the room & drawing dining will be painted

POOL AREA

Wooden deck and Furnishing of pool area





WHERE DIVINITY MEETS ETERNAL LIVING

A SACRED ADDRESS BLESSED BY SHRI RADHA RANI

We are delighted to announce that the project has received **Authority Approval**

PLOTS	VILLA
125 175 sqyds	200 140 sqyds

Located in the spiritually vibrant land of Barsana, Shri Vrinda Aaradhya offers a harmonious lifestyle inspired by devotion, peace, and refined living. Surrounded by sacred landmarks and serene landscapes, the community creates an atmosphere that feels calm, graceful, and deeply connected to the timeless essence of Braj Bhoomi.

Beautifully planned surroundings, modern infrastructure, and peaceful open spaces together create an environment where comfort and spirituality coexist effortlessly. Every moment at Aaradhya reflects warmth, positivity, and meaningful living enriched by nature and tranquility.

Whether envisioned as a dream residence, a wellness retreat, or a valuable future investment, Shri Vrinda Aaradhya presents a lifestyle experience crafted around serenity, elegance, and lasting fulfillment.



LOCATION MAP Not to Scale



CONNECTIVITY	
SHRI RADHA RANI TEMPLE	1.5 KM
KIRTI MANDIR	2.0 KM
PREM SAROVAR	1.7 KM
MAAN MANDIR	1.6 KM
NANDGAON	9.0 KM
GOVARDHAN	21 KM
VRINDAVAN	17 KM
MATHURA	43 KM